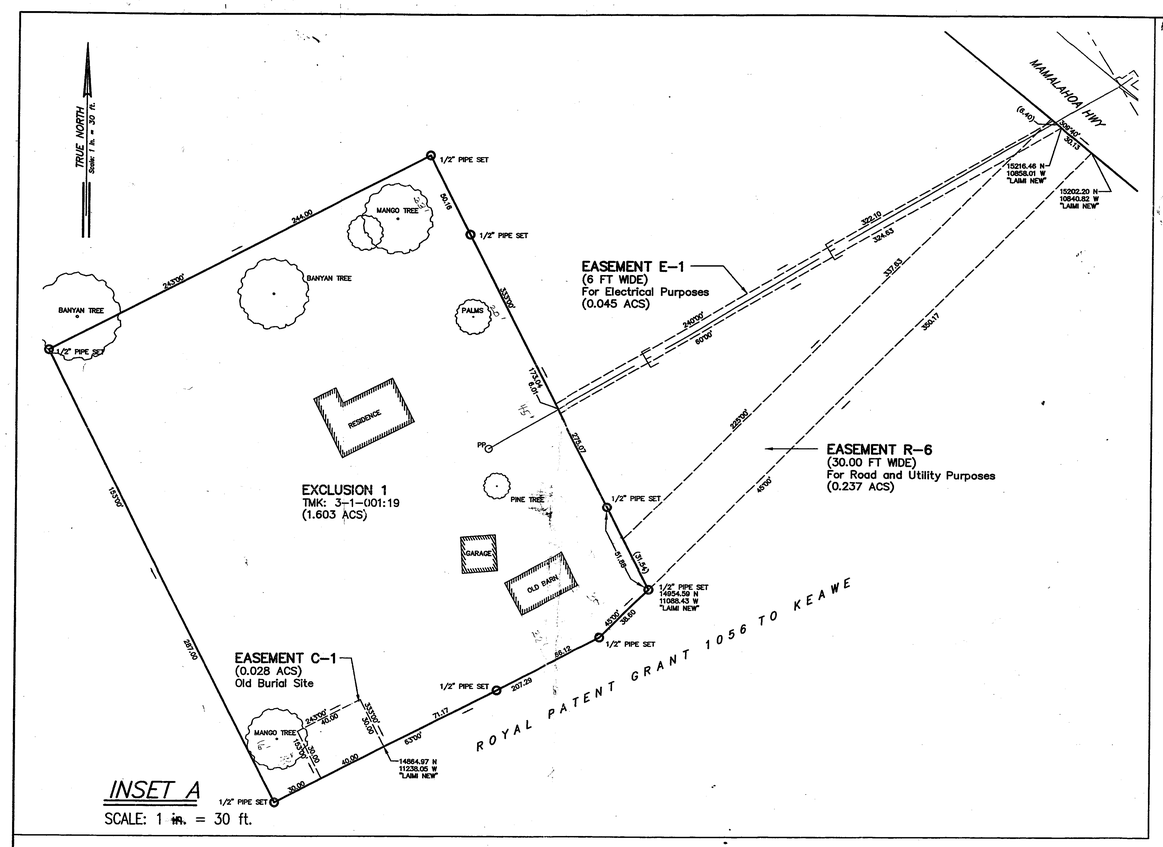

Notes:

1. Azimuths and Coordinates are referred to Government Survey Triangulation Station "LAMI NEW"
2. Owners of adjoining lands as shown on map are from available records filed at the Real Property Tax Mapping Branch.
3. Map is compiled from records found at the State Survey Office, Real Property Tax Mapping Branch and Bureau of Conveyances. Recorded data has not been verified by an actual survey on the ground.
4. The underground utilities shown have been located from field survey information and existing drawings. The surveyor makes no guarantee that the underground utilities shown comprise all such utilities in the area, either in service or abandoned. The surveyor further does not warrant that the underground utilities shown are in the exact location indicated although he does certify that they are located as accurately as possible from information available. The surveyor has not physically located the underground utilities.
5. Date of Survey: 2-26-03

PLAN SHOWING

195.987 ACRES

Being a Portion of
Royal Patent Grant 1056 to Keawe
Royal Patent Grant 2130 to Kamahiai and Lani
Royal Patent Grant 913 to Lau
Less Exclusion 1, TMK 3-1-001:19, Within Royal Patent Grant 2130 to Kamahiai and Lani
And all of Land Patent Grant 8880 to Hakalau Plantation Company

Designation of the following Easements
Easement R-1 for Road and Utility Purposes,
Within and Affecting Royal Patent Grant 2130 to Kamahiai and Lani
Easement R-2 for Road and Utility Purposes,
Within and Affecting Royal Patent Grant 2130 to Kamahiai and Lani
Easement R-3 for Road and Utility Purposes,
Within and Affecting Royal Patent Grant 1057 to Manuhoa, et al.
Easement R-4 for Road and Utility Purposes,
Within and Affecting Royal Patent Grant 1058 to Kekahiko
Easement R-5 for Road and Utility Purposes,
Affecting Royal Patent Grant 1056 to Keawe and
Royal Patent Grant 913 to Lau
Easement R-6 for Road and Utility Purposes,
Within and Affecting Royal Patent Grant 2130 to Kamahiai and Lani
Easement E-1 for Electrical Purposes,
Within and Affecting Royal Patent Grant 2130 to Kamahiai and Lani

KAMAE'E, NORTH HILO, ISLAND of HAWAII, HAWAII
TAX MAP KEY: (3RD DIV.) 3-1-1:20, 41 & 19

100 Pauahi Street
Suite 208
Hilo, Hawaii
August 13, 2003
Rev: June 16, 2004

GEORGE S. YOGUMOTO
LICENSED PROFESSIONAL LAND SURVEYOR
No. 2927
HAWAII, U.S.A.

M & E Pacific, Inc.
Licensed Professional Land Surveyor
Certificate No. 2927

GRAPHIC SCALE IN FEET

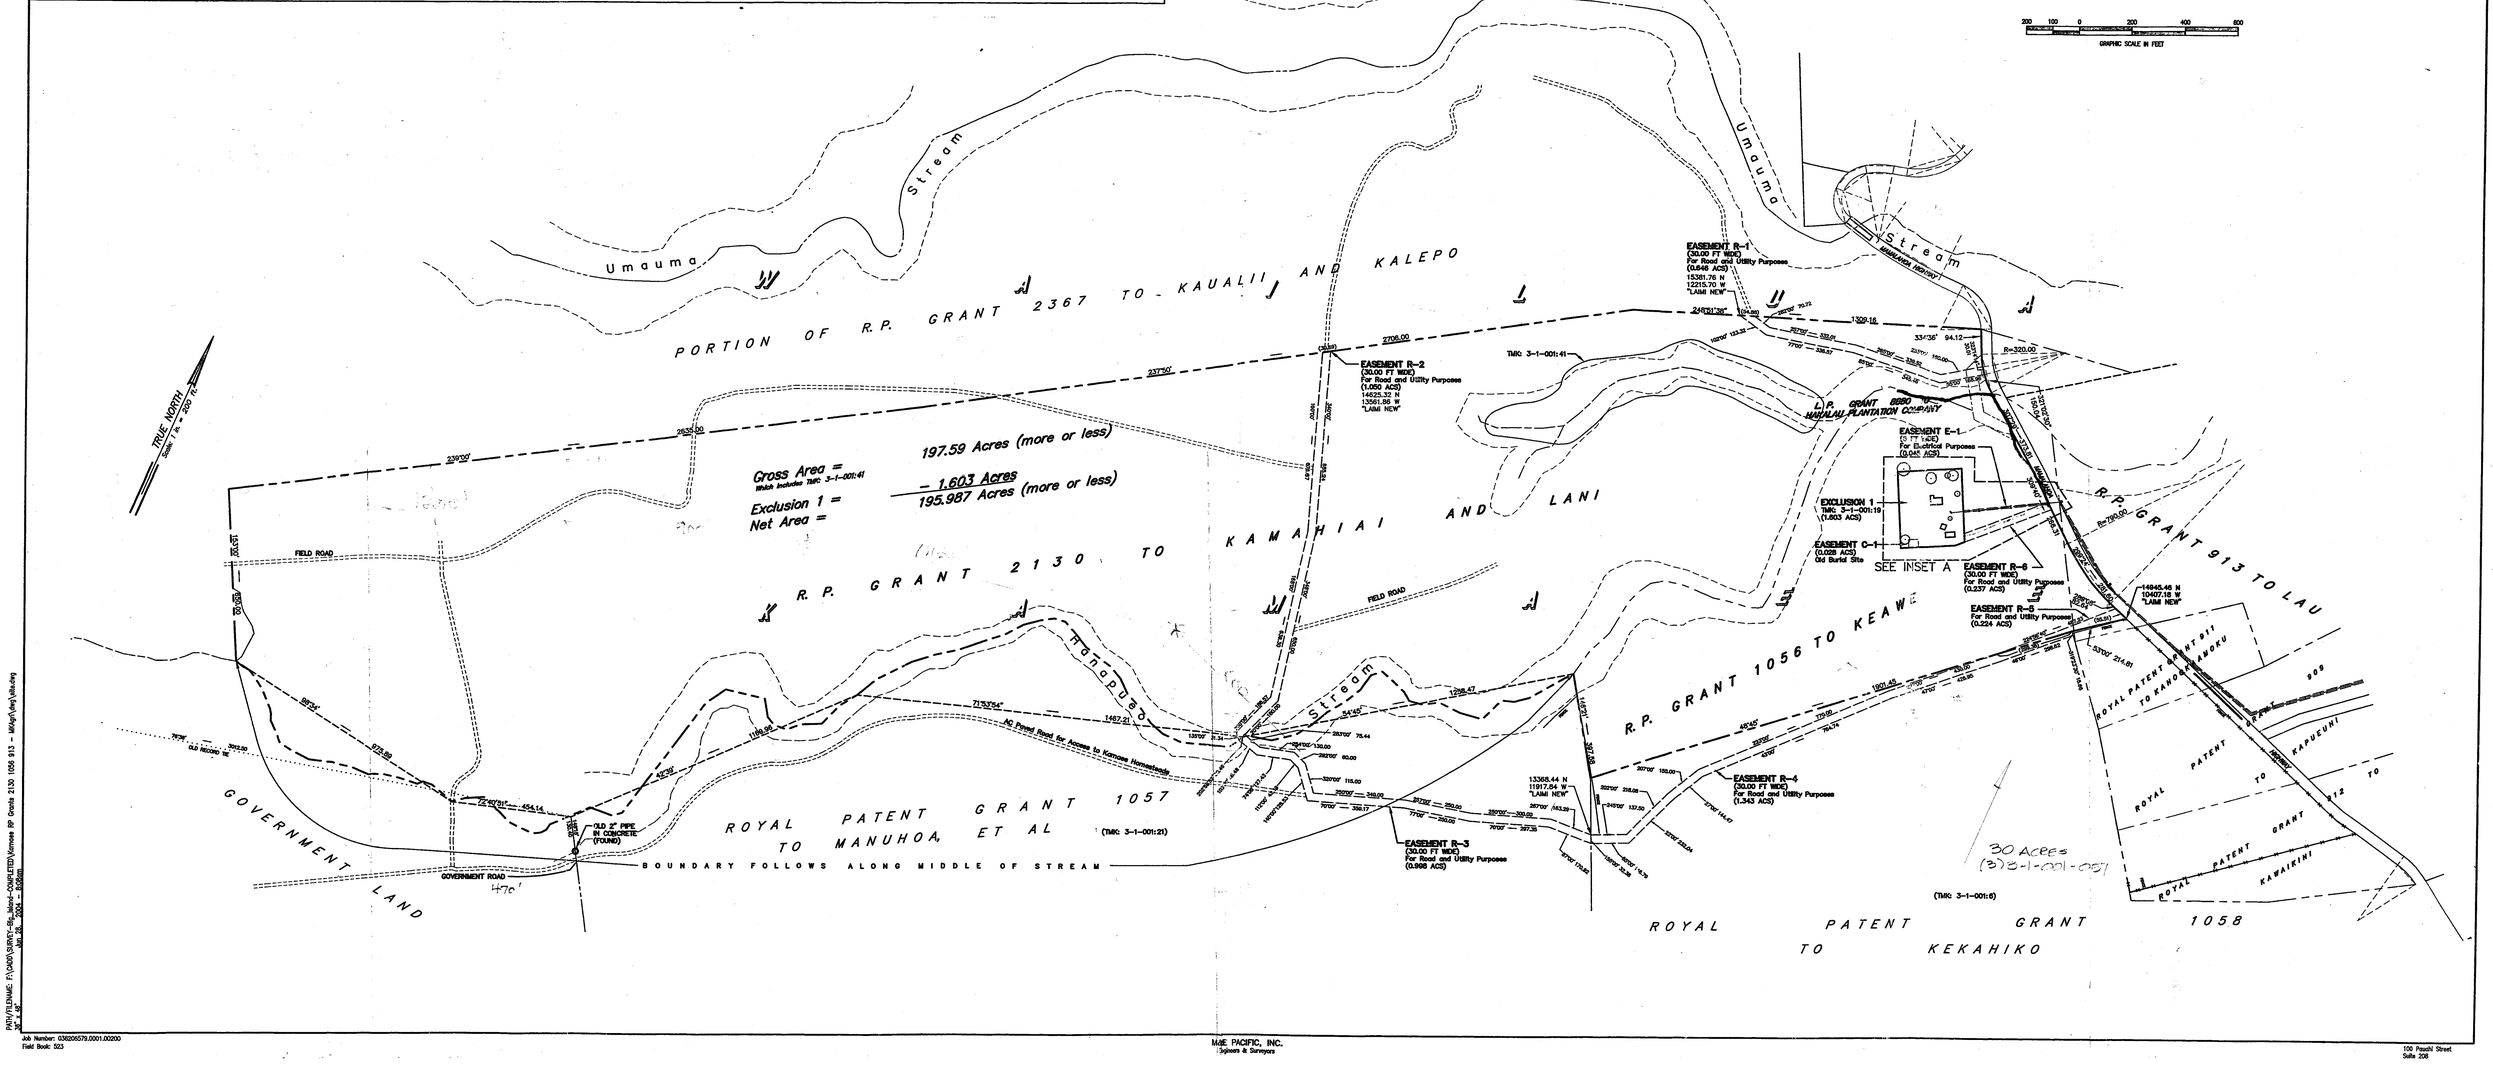

PATH/FILENAME: F:\CADD\SURVEY-Big_Island-COMPLETED\Keawae RP Grants 2130 1056 913 - MAKai\Lani\plan.dwg
PLOT SCALE: 1" = 1000'
DATE: JUL 2004 - 06/2003

Job Number: 036206579.0001.00200
Field Book: 523

M&E PACIFIC, INC.
Engineers & Surveyors

100 Pauahi Street
Suite 208