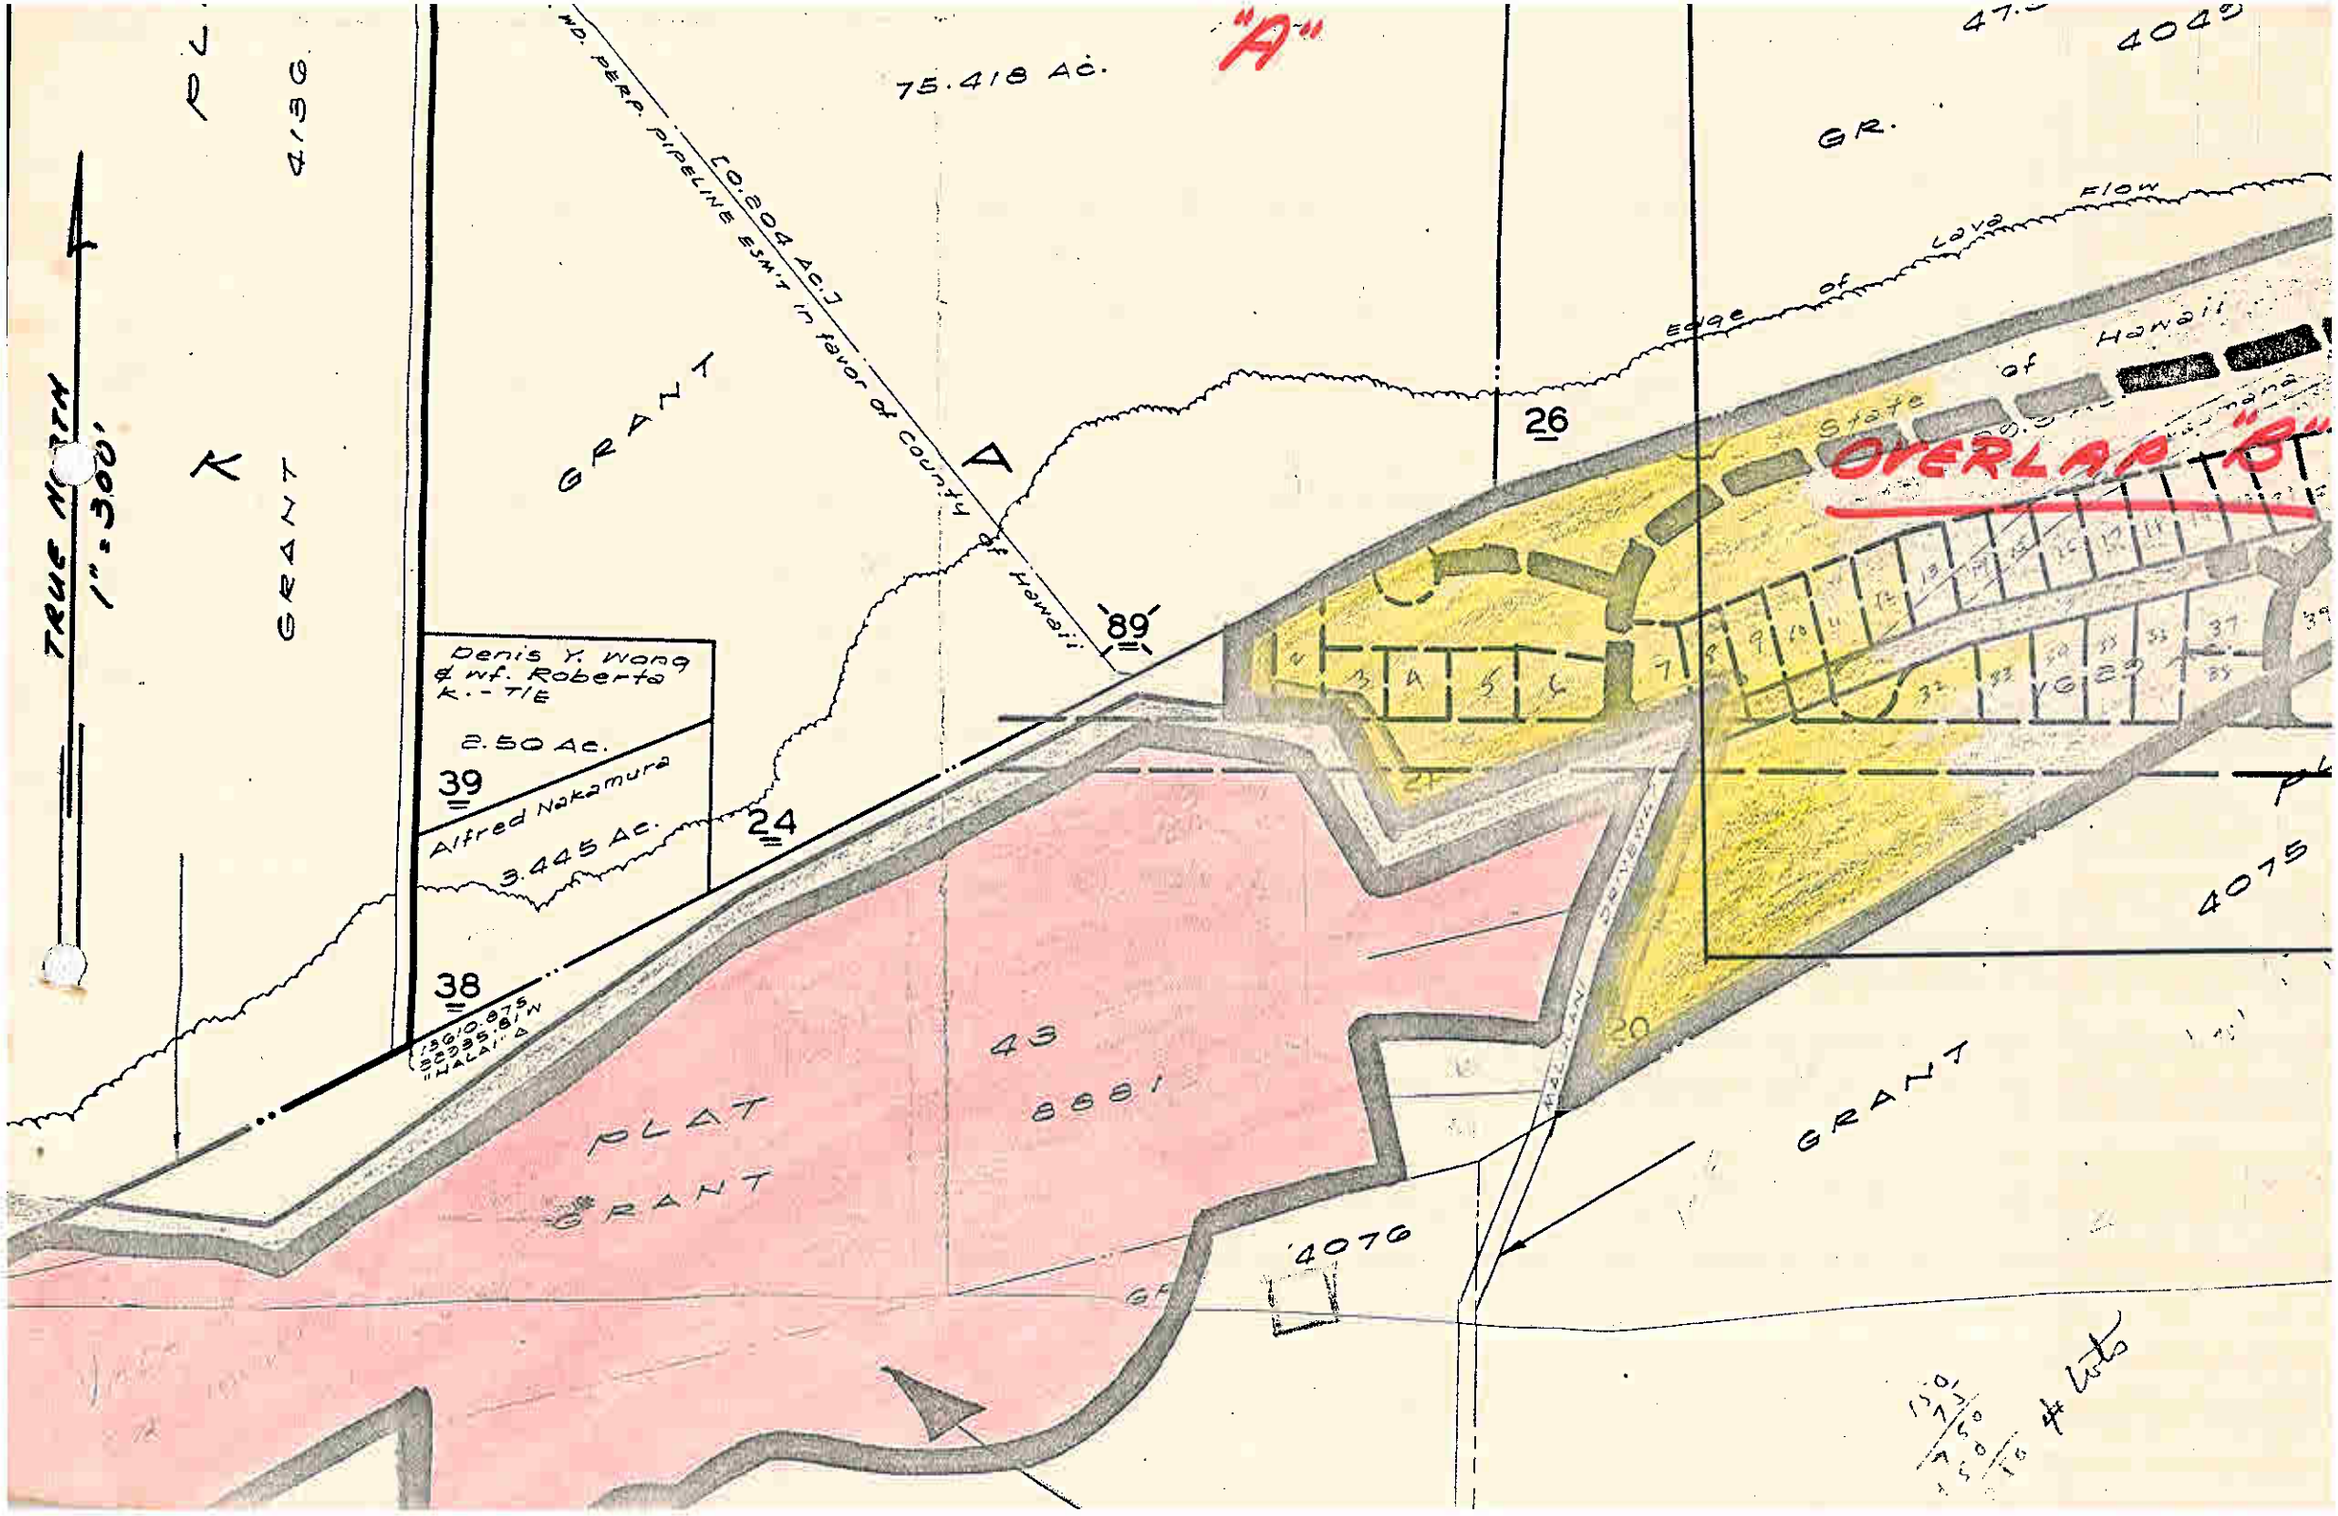
"A"
75.418 Ac.
[0.204 Ac.]
WD. PERP. PIPELINE ESM'T in favor of County of Hawaii
GR.
4049
4136
TRUE NORTH
1" = 300'
GRANT
GRANT
GRANT
26
89
Edge of Lava Flow
State of Hawaii
OVERLAP "B"
Denis Y. Wong & wf. Roberta K. - T/E
2.50 Ac.
39
Alfred Nakamura
3.445 Ac.
24
38
43
8881
PLAT
GRANT
4076
4075
GRANT
20
Lots

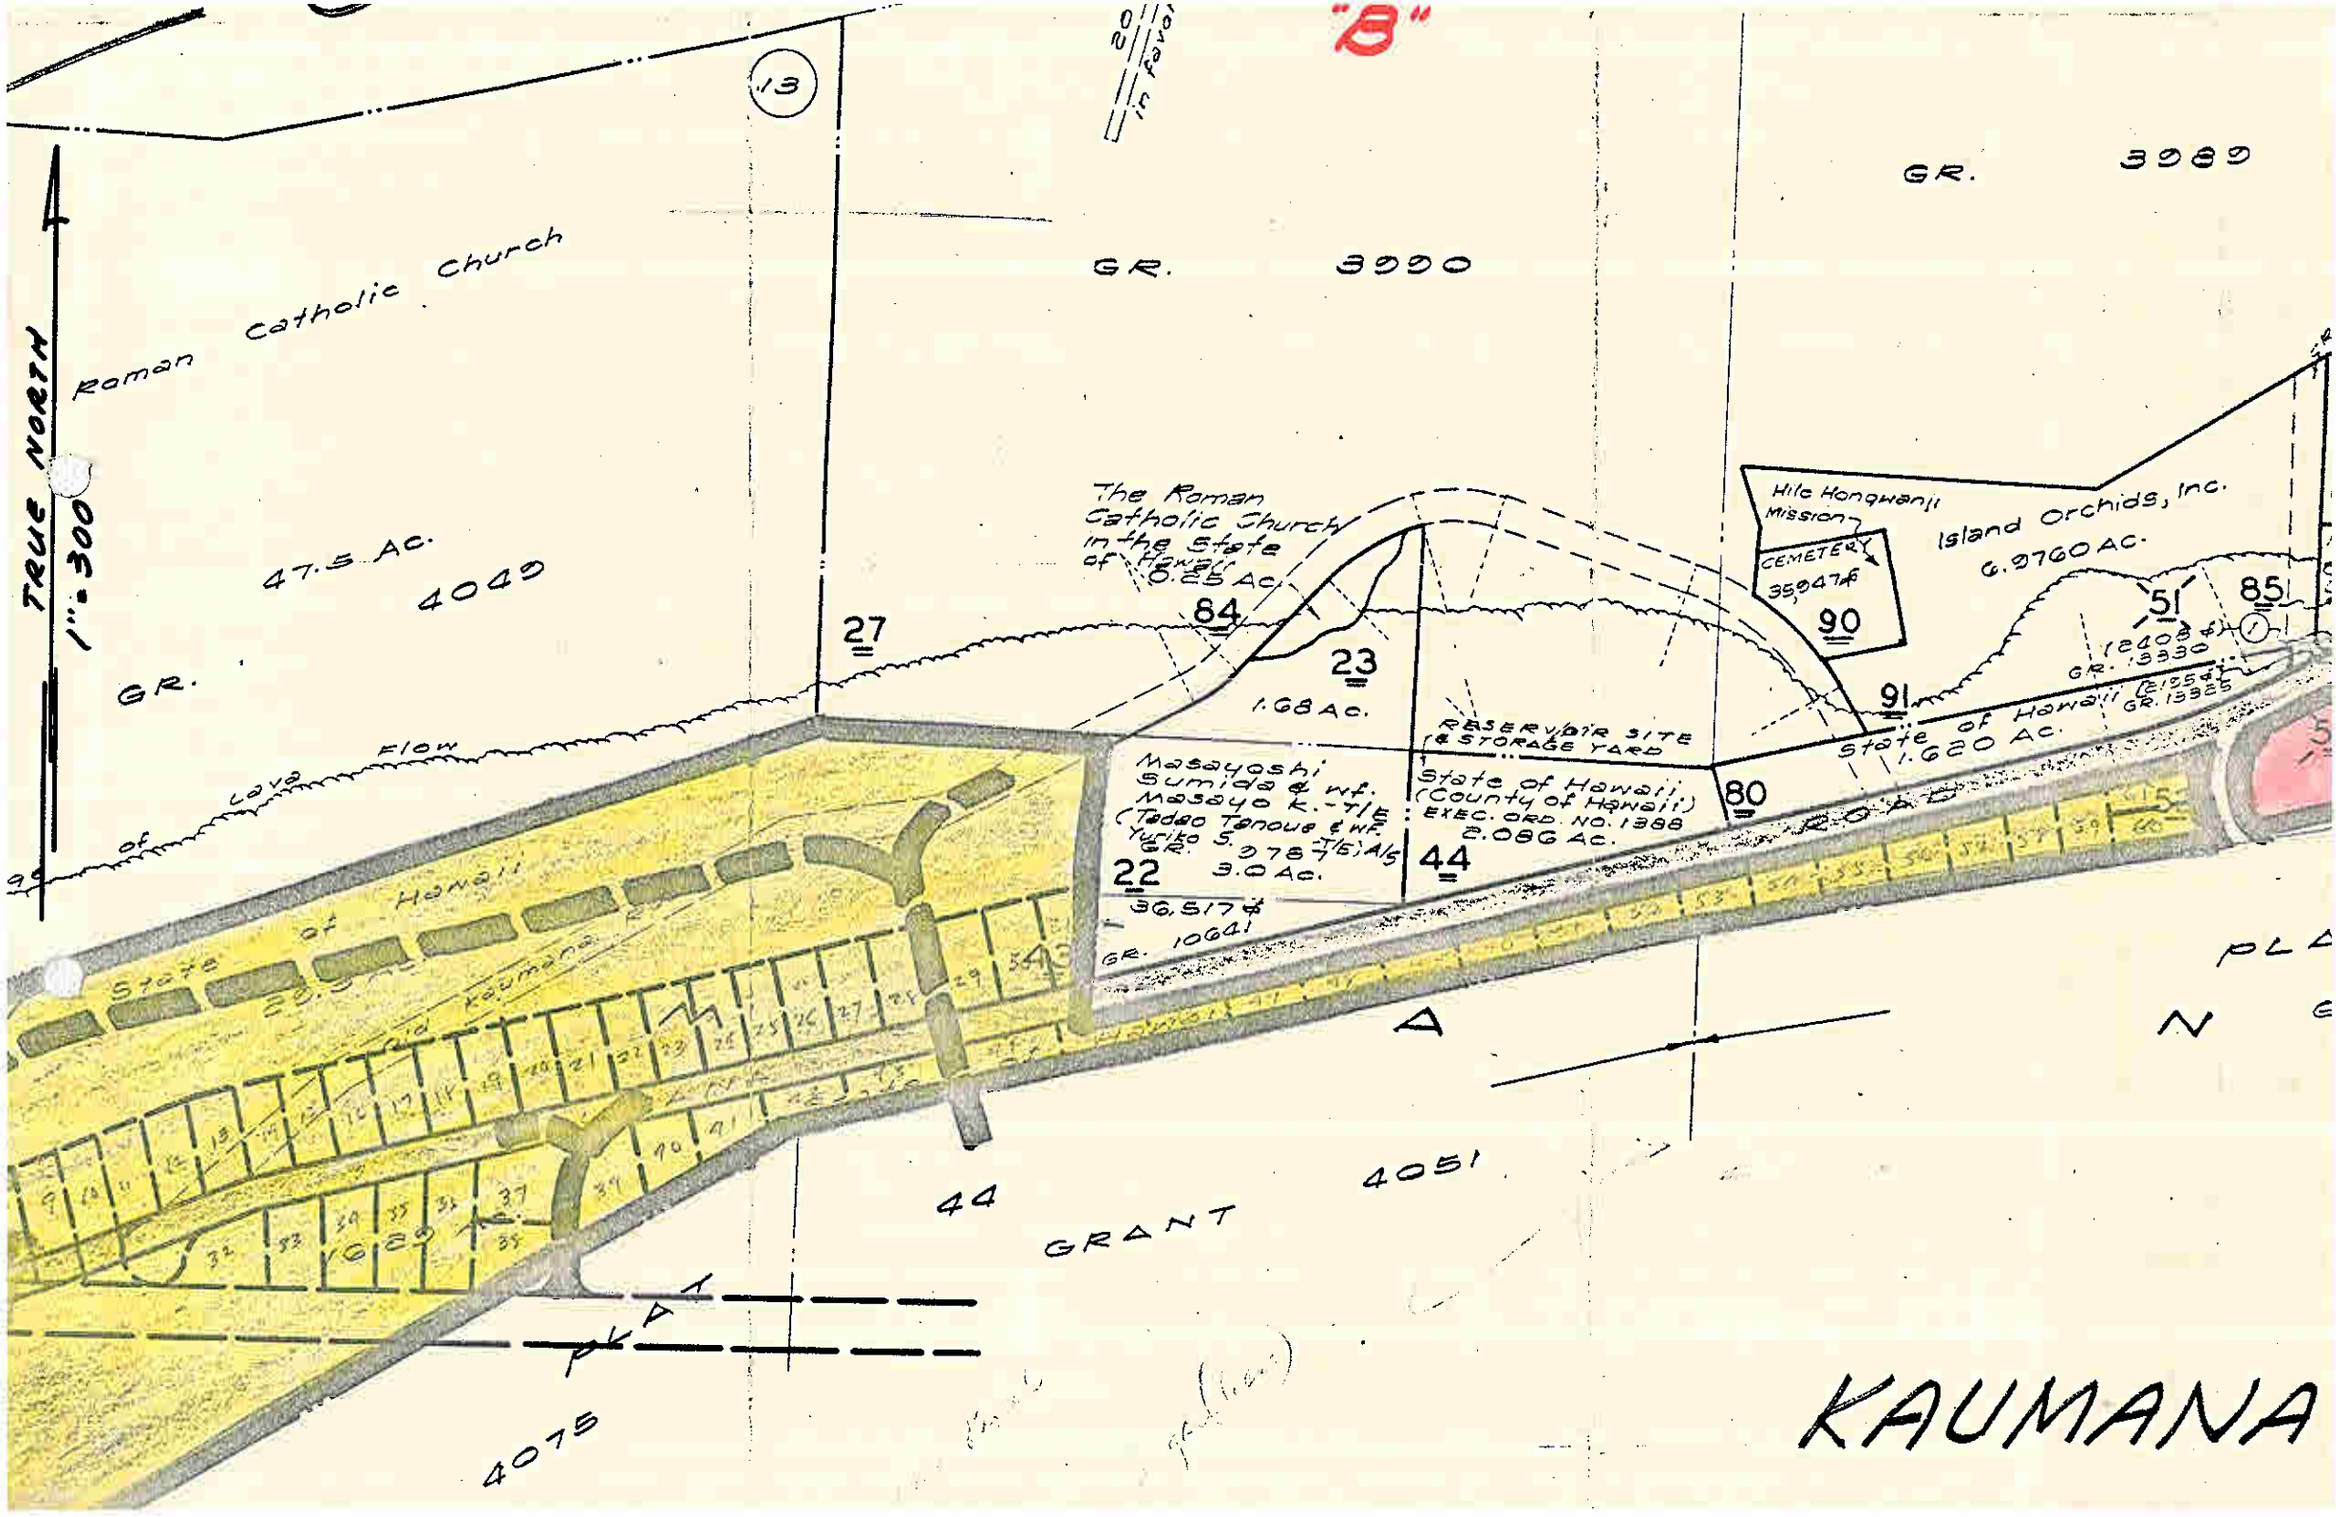
"B"
TRUE NORTH
1" = 300'
Roman Catholic Church
47.5 Ac.
4049
GR.
13
27
GR. 3990
GR. 3989
The Roman Catholic Church in the State of Hawaii 0.25 Ac.
84
23
1.68 Ac.
Hilo Hongwanji Mission
CEMETERY
35,947 ☐'
90
Island Orchids, Inc.
6.9760 Ac.
51
85
91
State of Hawaii
1.620 Ac.
RESERVOIR SITE & STORAGE YARD
State of Hawaii (County of Hawaii) EXEC. ORD. NO. 1388
2.086 Ac.
80
44
Masayoshi Sumida & wf.
Masayo K. T/E
(Tadao Tanoue & wf.
Yuriko S. T/E) A/S
GR. 3787
3.0 Ac.
22
36,517 ☐'
GR. 1064
State of Hawaii
29.9 Ac.
Kaumana
Flow
of Lava
44
GRANT
4051
4075
KAUMANA