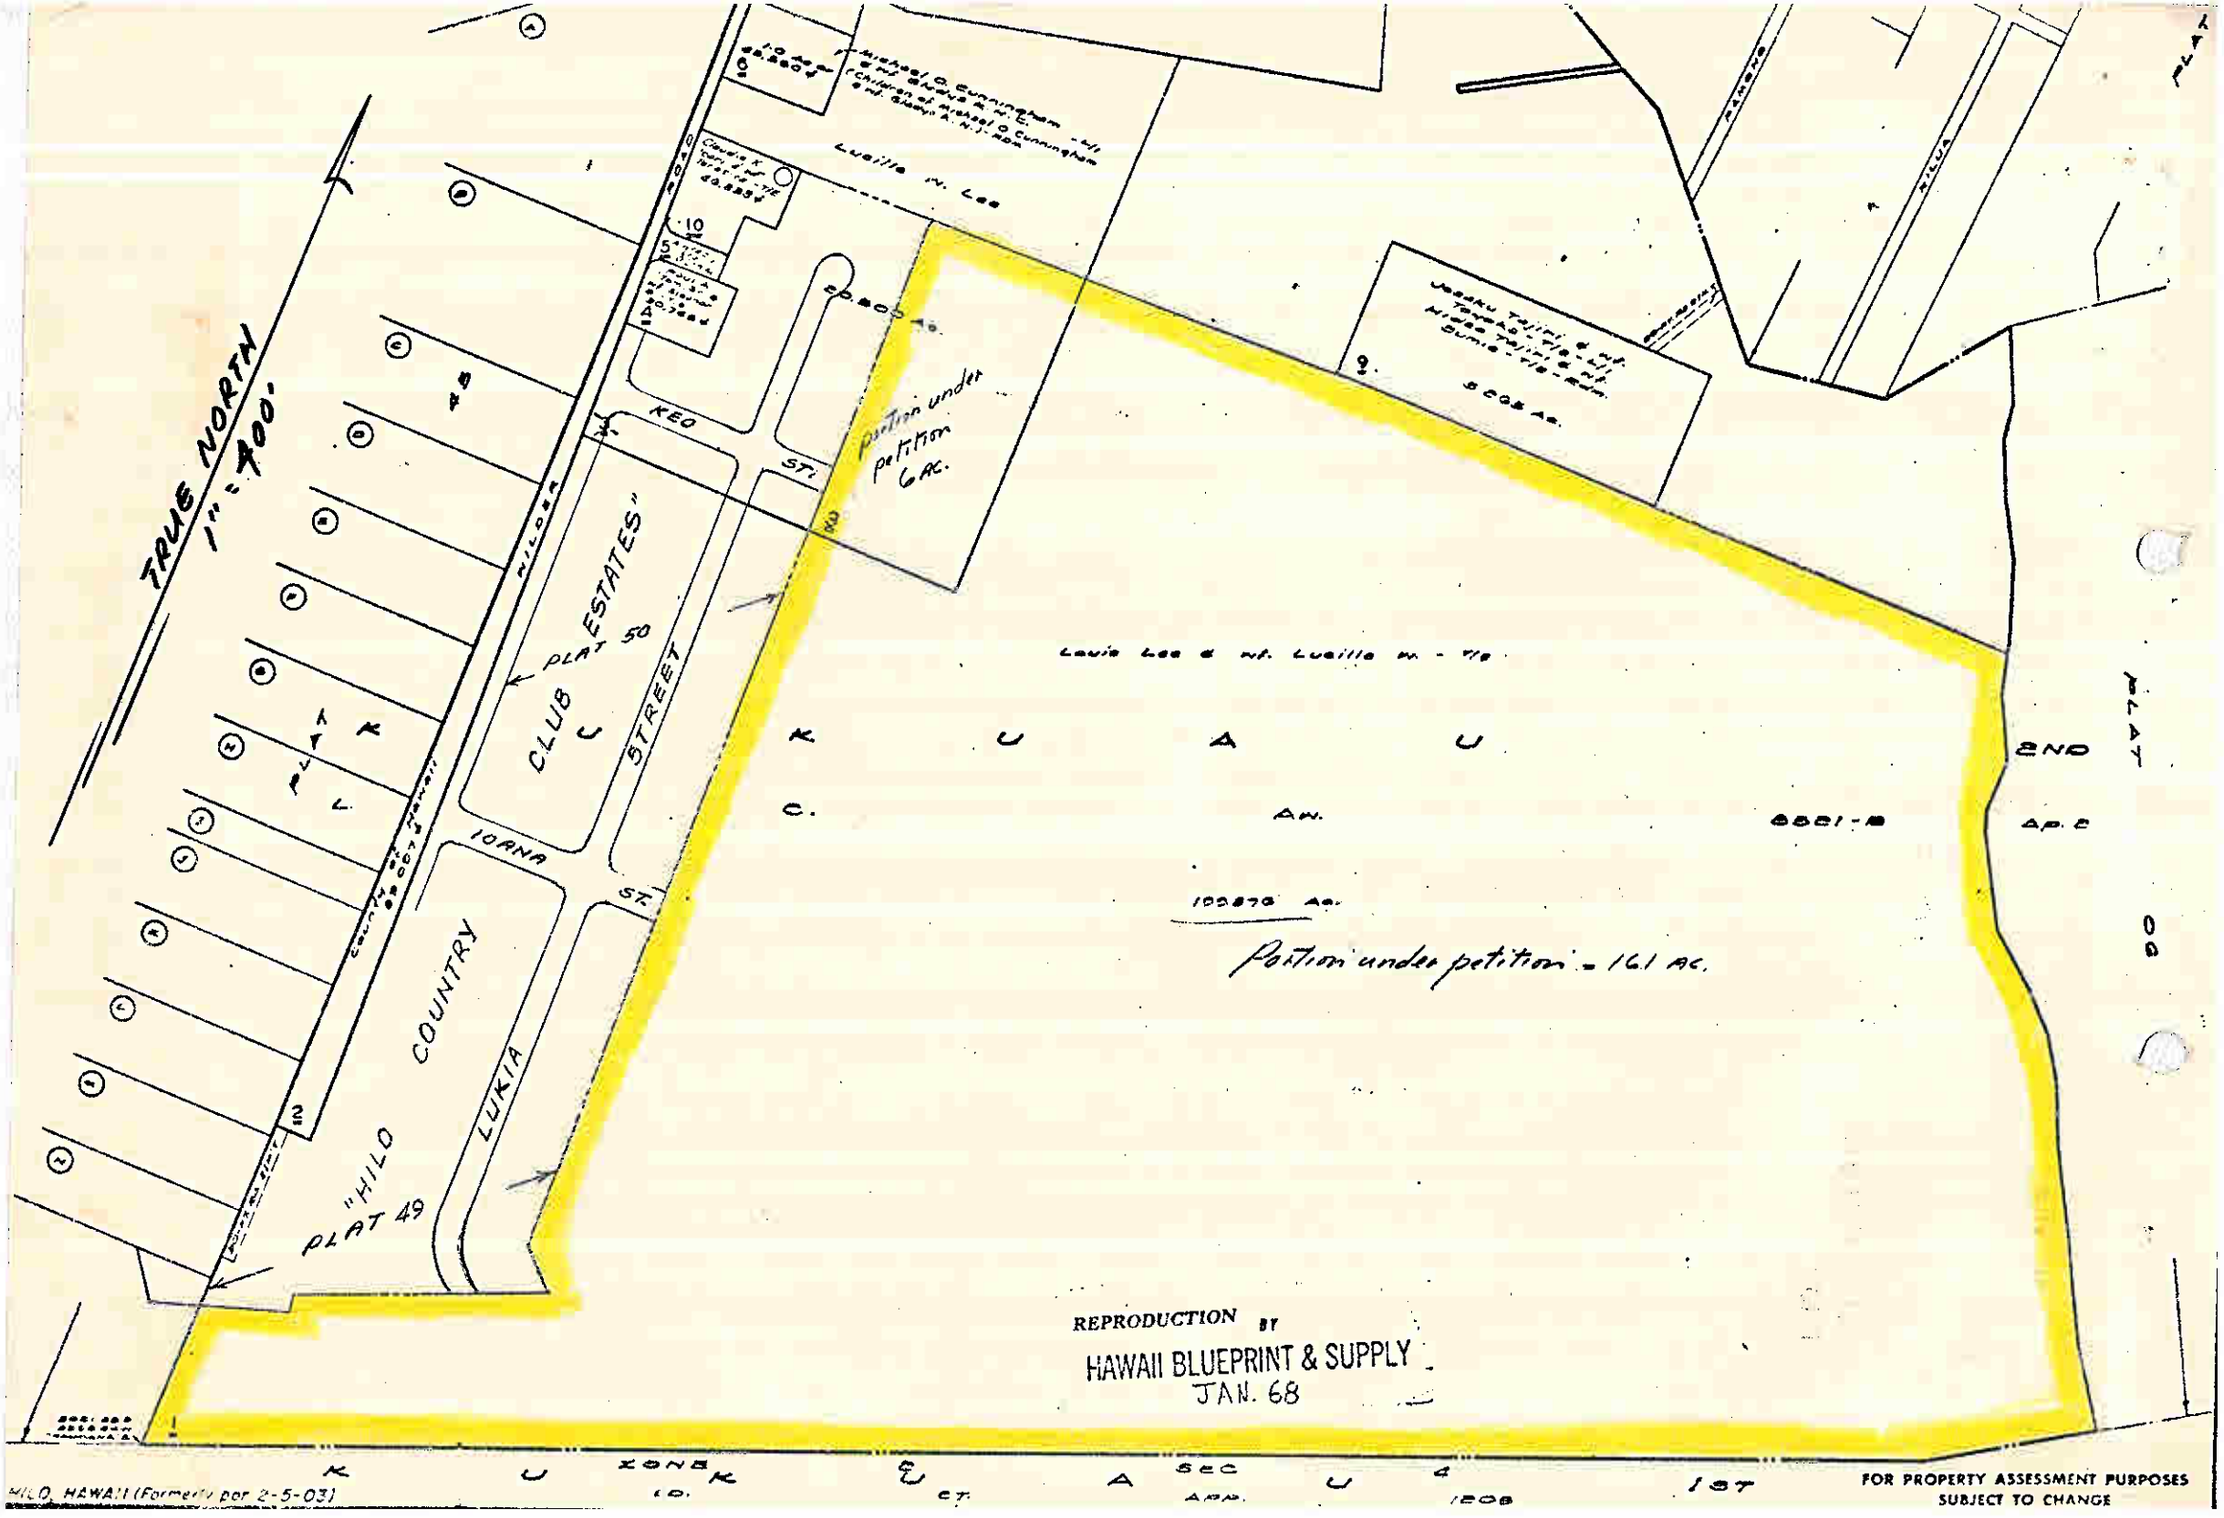
TRUE NORTH
1" = 400'
PLAT 50
CLUB ESTATES
STREET
PLAT
"HILO
PLAT 49
COUNTRY
LUKIA
IOANA
ST.
KEO
ST.
HILO
Lucille M. Lee
Portion under petition 6 AC.
Louis Lee & wf. Lucille M. - T/E
K U A U
C.
AN.
2ND
AP. 2
100.870 AC.
Portion under petition = 16.1 AC.
NAHOKU
NILUA
PLAT
REPRODUCTION BY
HAWAII BLUEPRINT & SUPPLY
JAN. 68
HILO, HAWAII (Formerly por 2-5-03)
ZONE
SEC
1ST
FOR PROPERTY ASSESSMENT PURPOSES
SUBJECT TO CHANGE