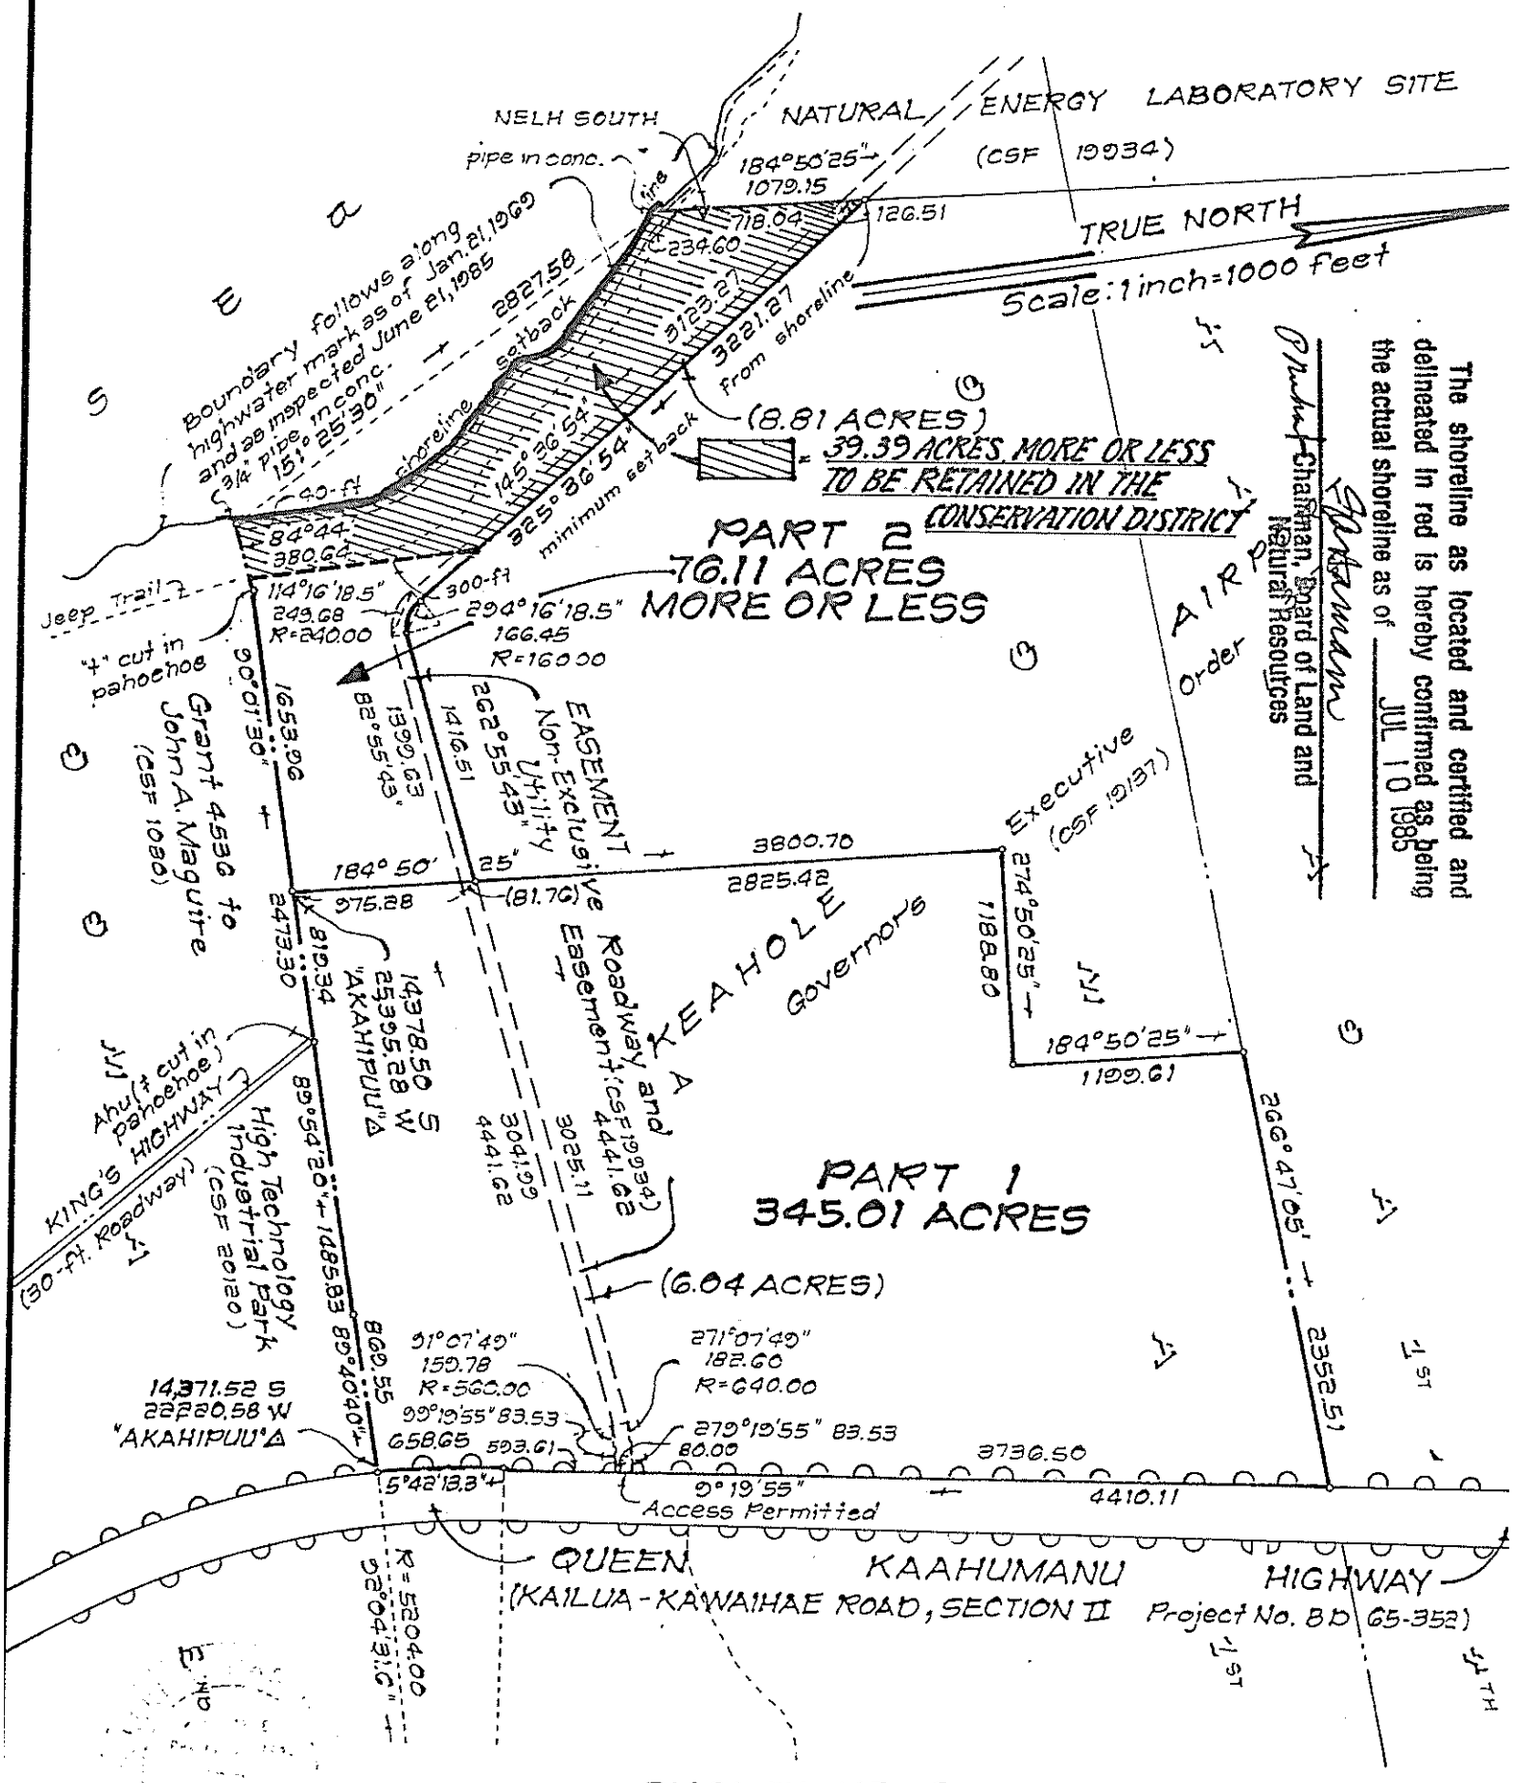

The shoreline as located and certified and delineated in red is hereby confirmed as being the actual shoreline as of JUL 10 1985

Chairman, Board of Land and Natural Resources

AIR PORT Order

SHORELINE CERTIFICATION
HIGH TECHNOLOGY INDUSTRIAL PARK
PARTS 1 AND 2

Ooma 1st, North Kona, Island of Hawaii, Hawaii

Scale: 1 inch = 1000 feet

Robert T. Hashimoto

JOB H-423(84)
C. BK G, R.S. Nakamura

Origin of azimuths: "AKAHIPUU"△

d b Denotes access permitted

Denotes no vehicle access permitted

TAX MAP 7-3-43

SURVEY DIVISION
DEPARTMENT OF ACCOUNTING AND GENERAL SERVICES
STATE OF HAWAII

EXHIBIT B

JMM Dec. 27, 1984