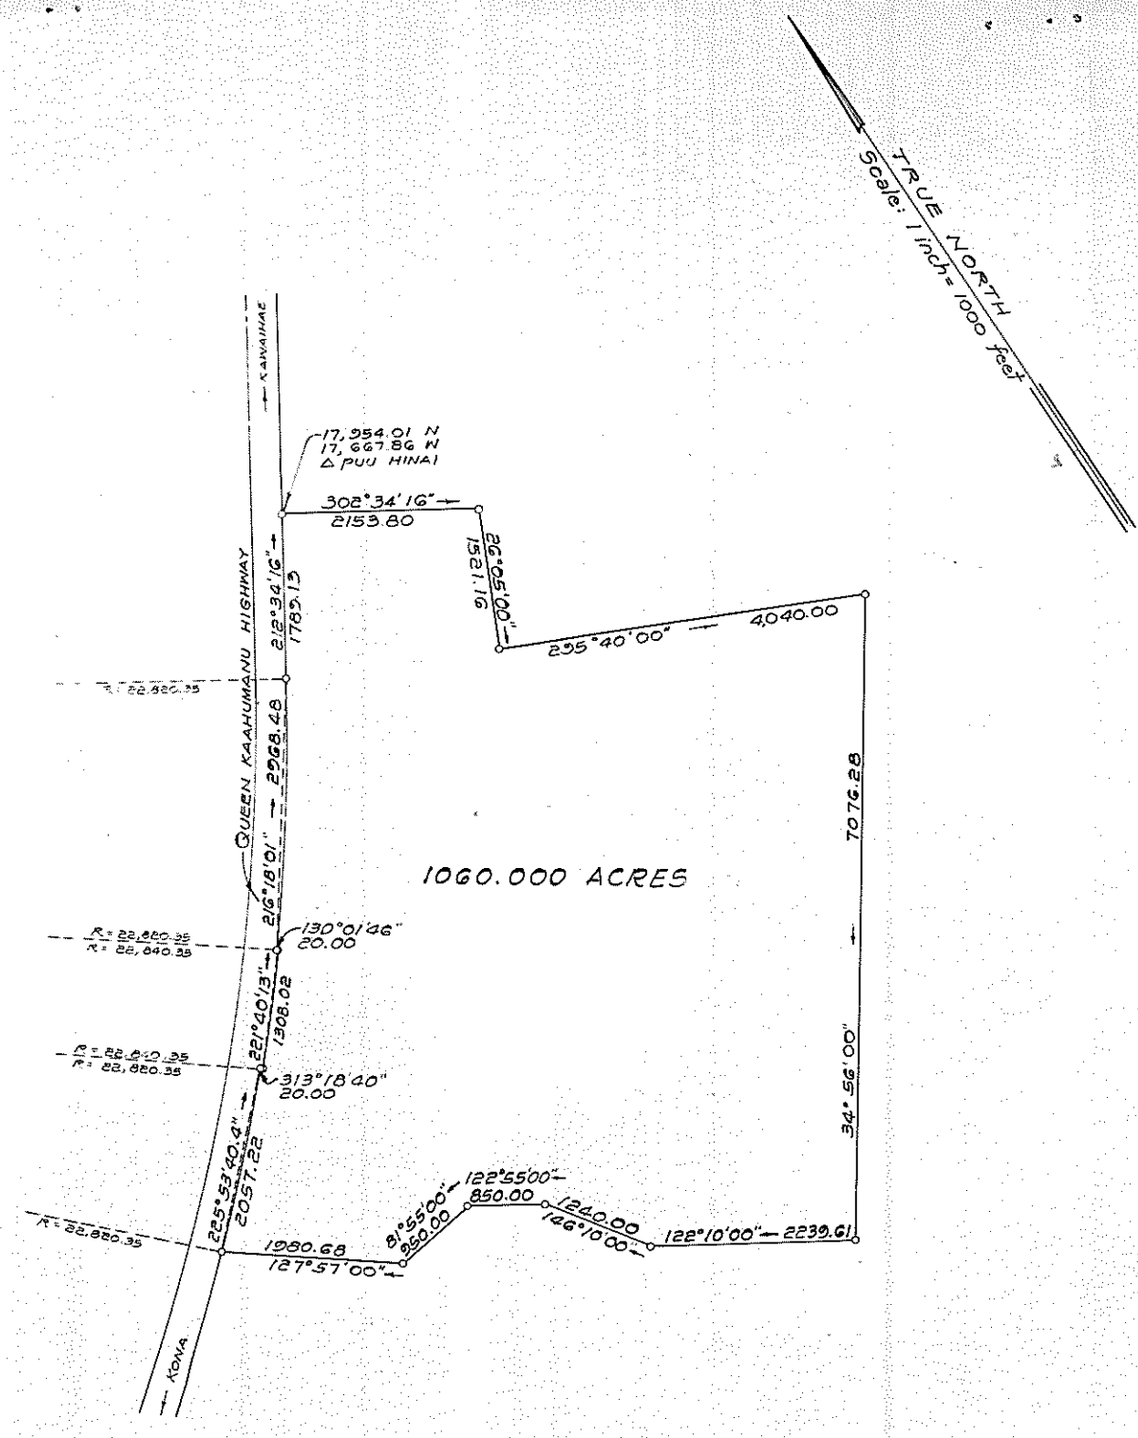

AREA PROPOSED TO BE
RE-CLASSIFIED

COMPRISING OF
PORTIONS OF LOTS 1, 2, 3, 4, 5 AND 6
AND ALL OF LOTS 7 AND 8
OF FILE PLAN 1738
BEING PORTIONS OF ROYAL PATENT 5671,
LAND COMMISSION AWARD 8521-B, APANA 1
TO G. D. HUEU
SAME BEING PORTIONS OF TAX MAP PARCELS
6-8-01: 25, 36, 37, 38, 39, 40 AND ALL OF 41 AND 42
AT WAIKOLOA, WAIMEA, SOUTH KOHALA, HAWAII

1000 0 1000 2000
SCALE: 1" = 1000'

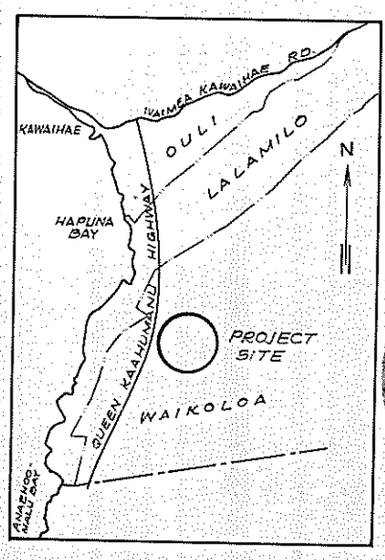

OWNER: SIGNAL PUAKO CORPORATION

MARIUS J. FISCHER
REGISTERED PROFESSIONAL LAND SURVEYOR
No. 3502
HAWAII, U.S.A.

This work was prepared by me
or under my supervision
BY: [signature]
Registered Professional Surveyor
Certificate Number 3502