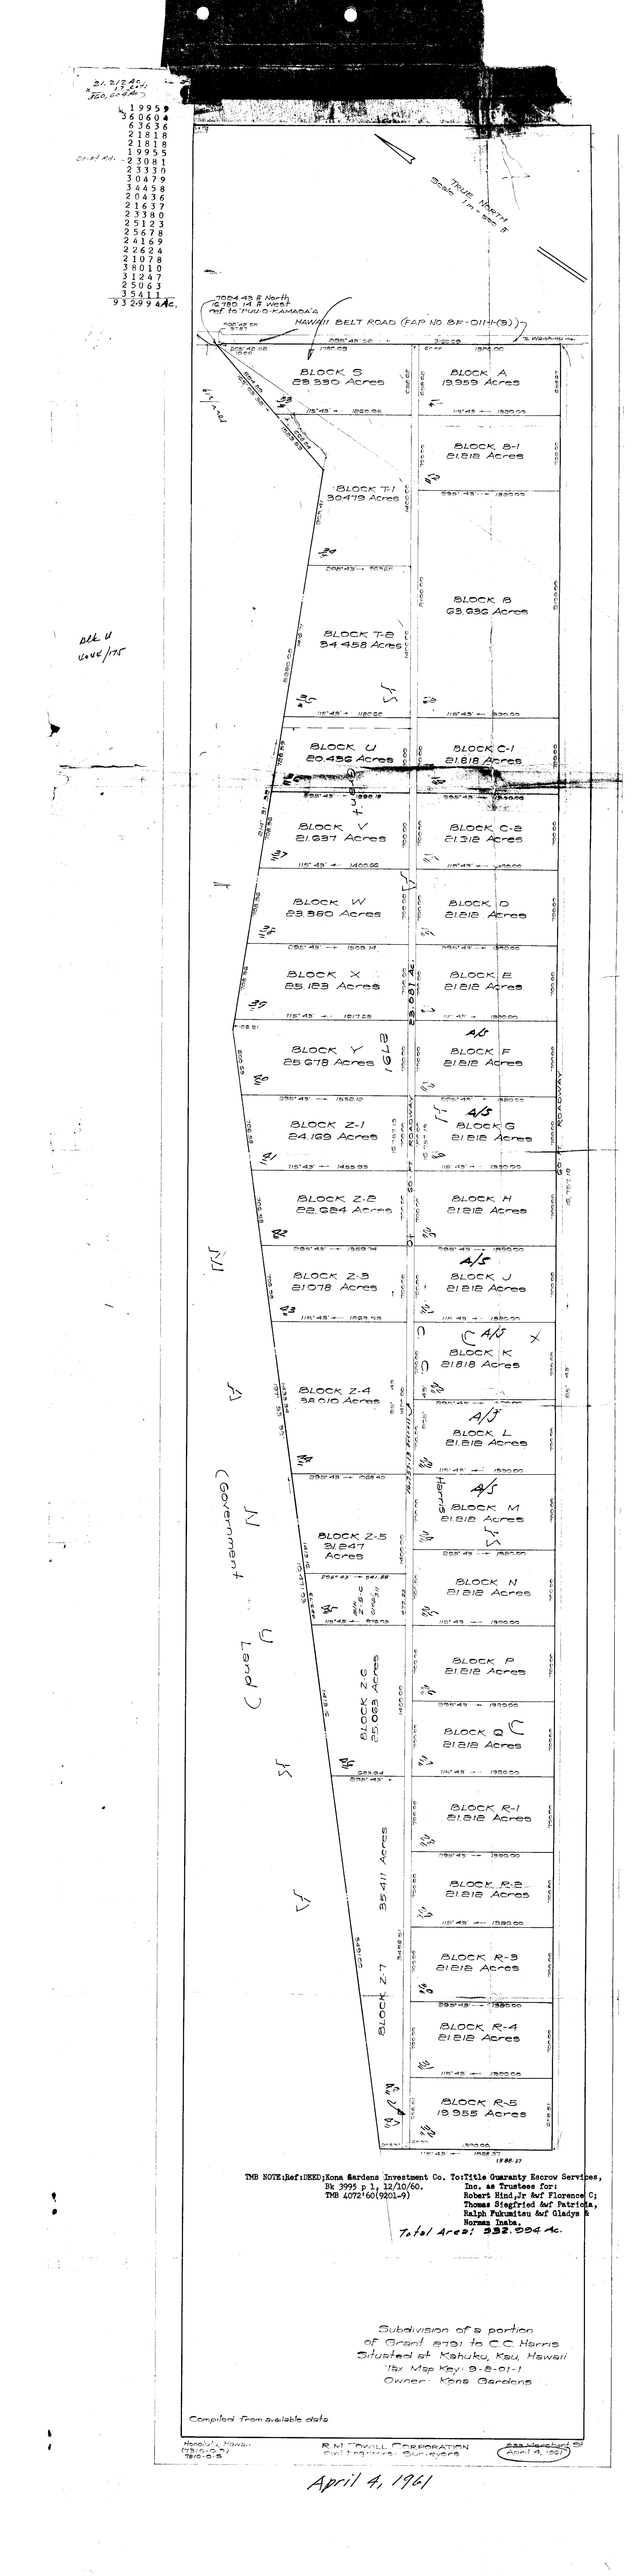

TMB NOTE:Ref:DEED;Kona Gardens Investment Co. To:Title Guaranty Escrow Services, Inc. as Trustees for: Robert Hind,Jr &ef Florence C; Thomas Siegfried &ef Patricia, Ralph Fukumitsu &ef Gladys & Norma Inaba.
Bk 3995 p 1, 12/10/60.
TMB 4072160(9201-9)

Total Area: 532.994 Ac.

Subdivision of a portion of Grant 5731 to C.C. Harris
Situated at Kahuku, Ksu, Hawaii
Tax Map Key: 9-8-01-1
Owner: Kona Gardens

Compiled from available data

Honolulu, Hawaii
(808) 524-7961

R.M. TOWILL CORPORATION
Civil Engineers - Surveyors

Rec'd Hon. Office Apr 4, 1961

April 4, 1961